SPAN 1 & 3 REINFORCEMENT
TOPMOST LAYER:
#5 (DIAMETER=0.625")
DIRECTION: TRANSVERSE
SPACING: 5" O.C.

SPAN 1 & 3 REINFORCEMENT
2ND LAYER:
#5 (DIAMETER=0.625")
DIRECTION: LONGITUDINAL
SPACING: VARIES- SEE DECK CROSS SECTIONS

SPAN 2
TOPMOST LAYER:
#5 (DIAMETER=0.625")
DIRECTION: TRANSVERSE
SPACING: 6" O.C

SPAN 2
2ND LAYER:
#5 (DIAMETER=0.625")
DIRECTION: LONGITUDINAL
SPACING: VARIES, SEE DECK CROSS SECTIONS

TO MILLER STREET OR MO RIVER

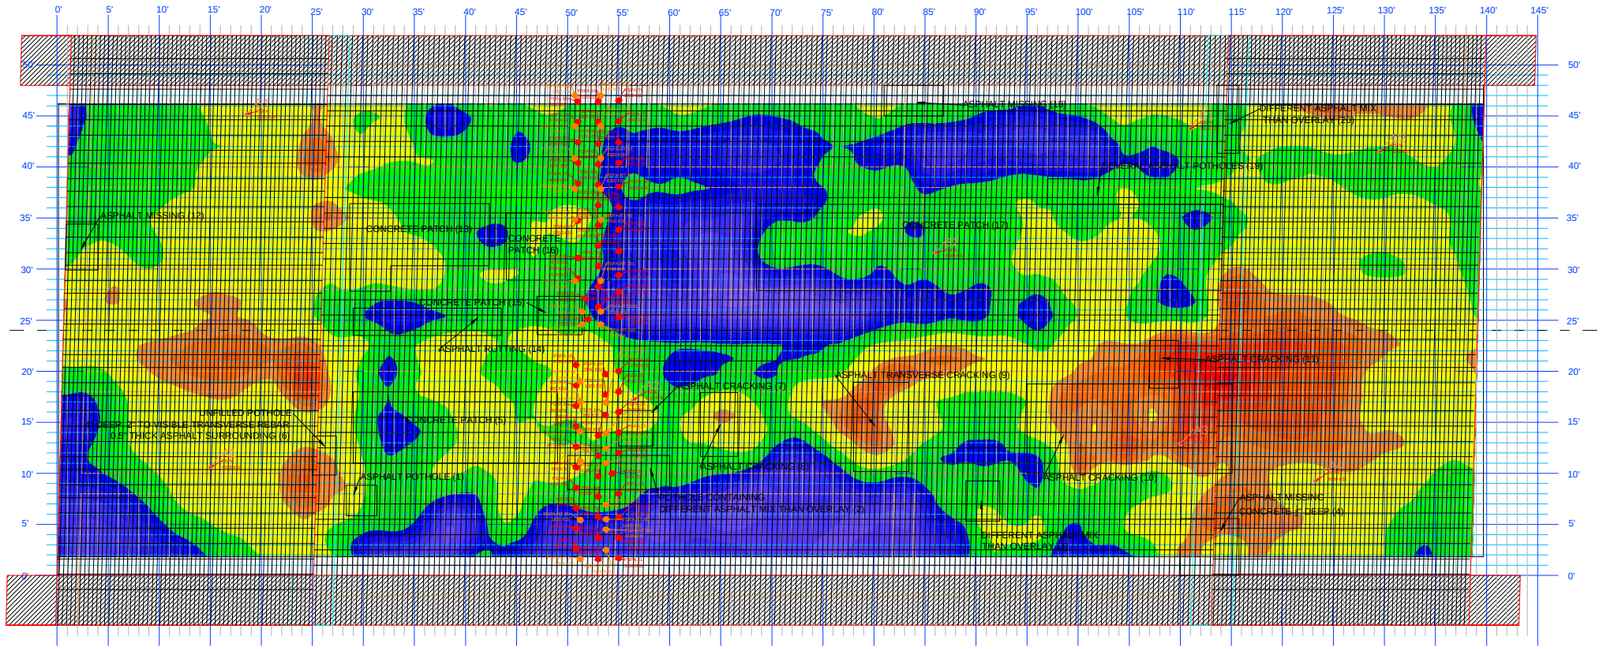
ASPHALT MISSING (12)
CONCRETE PATCH (17)
ASPHALT PATCH (18)
ASPHALT CRACKING (7)
CONCRETE PATCH (5)
ASPHALT TRANSVERSE CRACKING (9)
ASPHALT CRACKING (10)
ASPHALT MISSING (13)
CONCRETE PATCH (16)
ASPHALT TRANSVERSE CRACKING (20)
ASPHALT MISSING
CONCRETE PATCH (4)
ASPHALT POTHOLE (1)
INFILLED POTHOLE
DEEP TO VISIBLE TRANSVERSE REBAR
0.5" THICK ASPHALT SURROUNDING (6)
ASPHALT CRACKING (6)
ASPHALT CRACKING (19)
